Vectorworks Educational Version

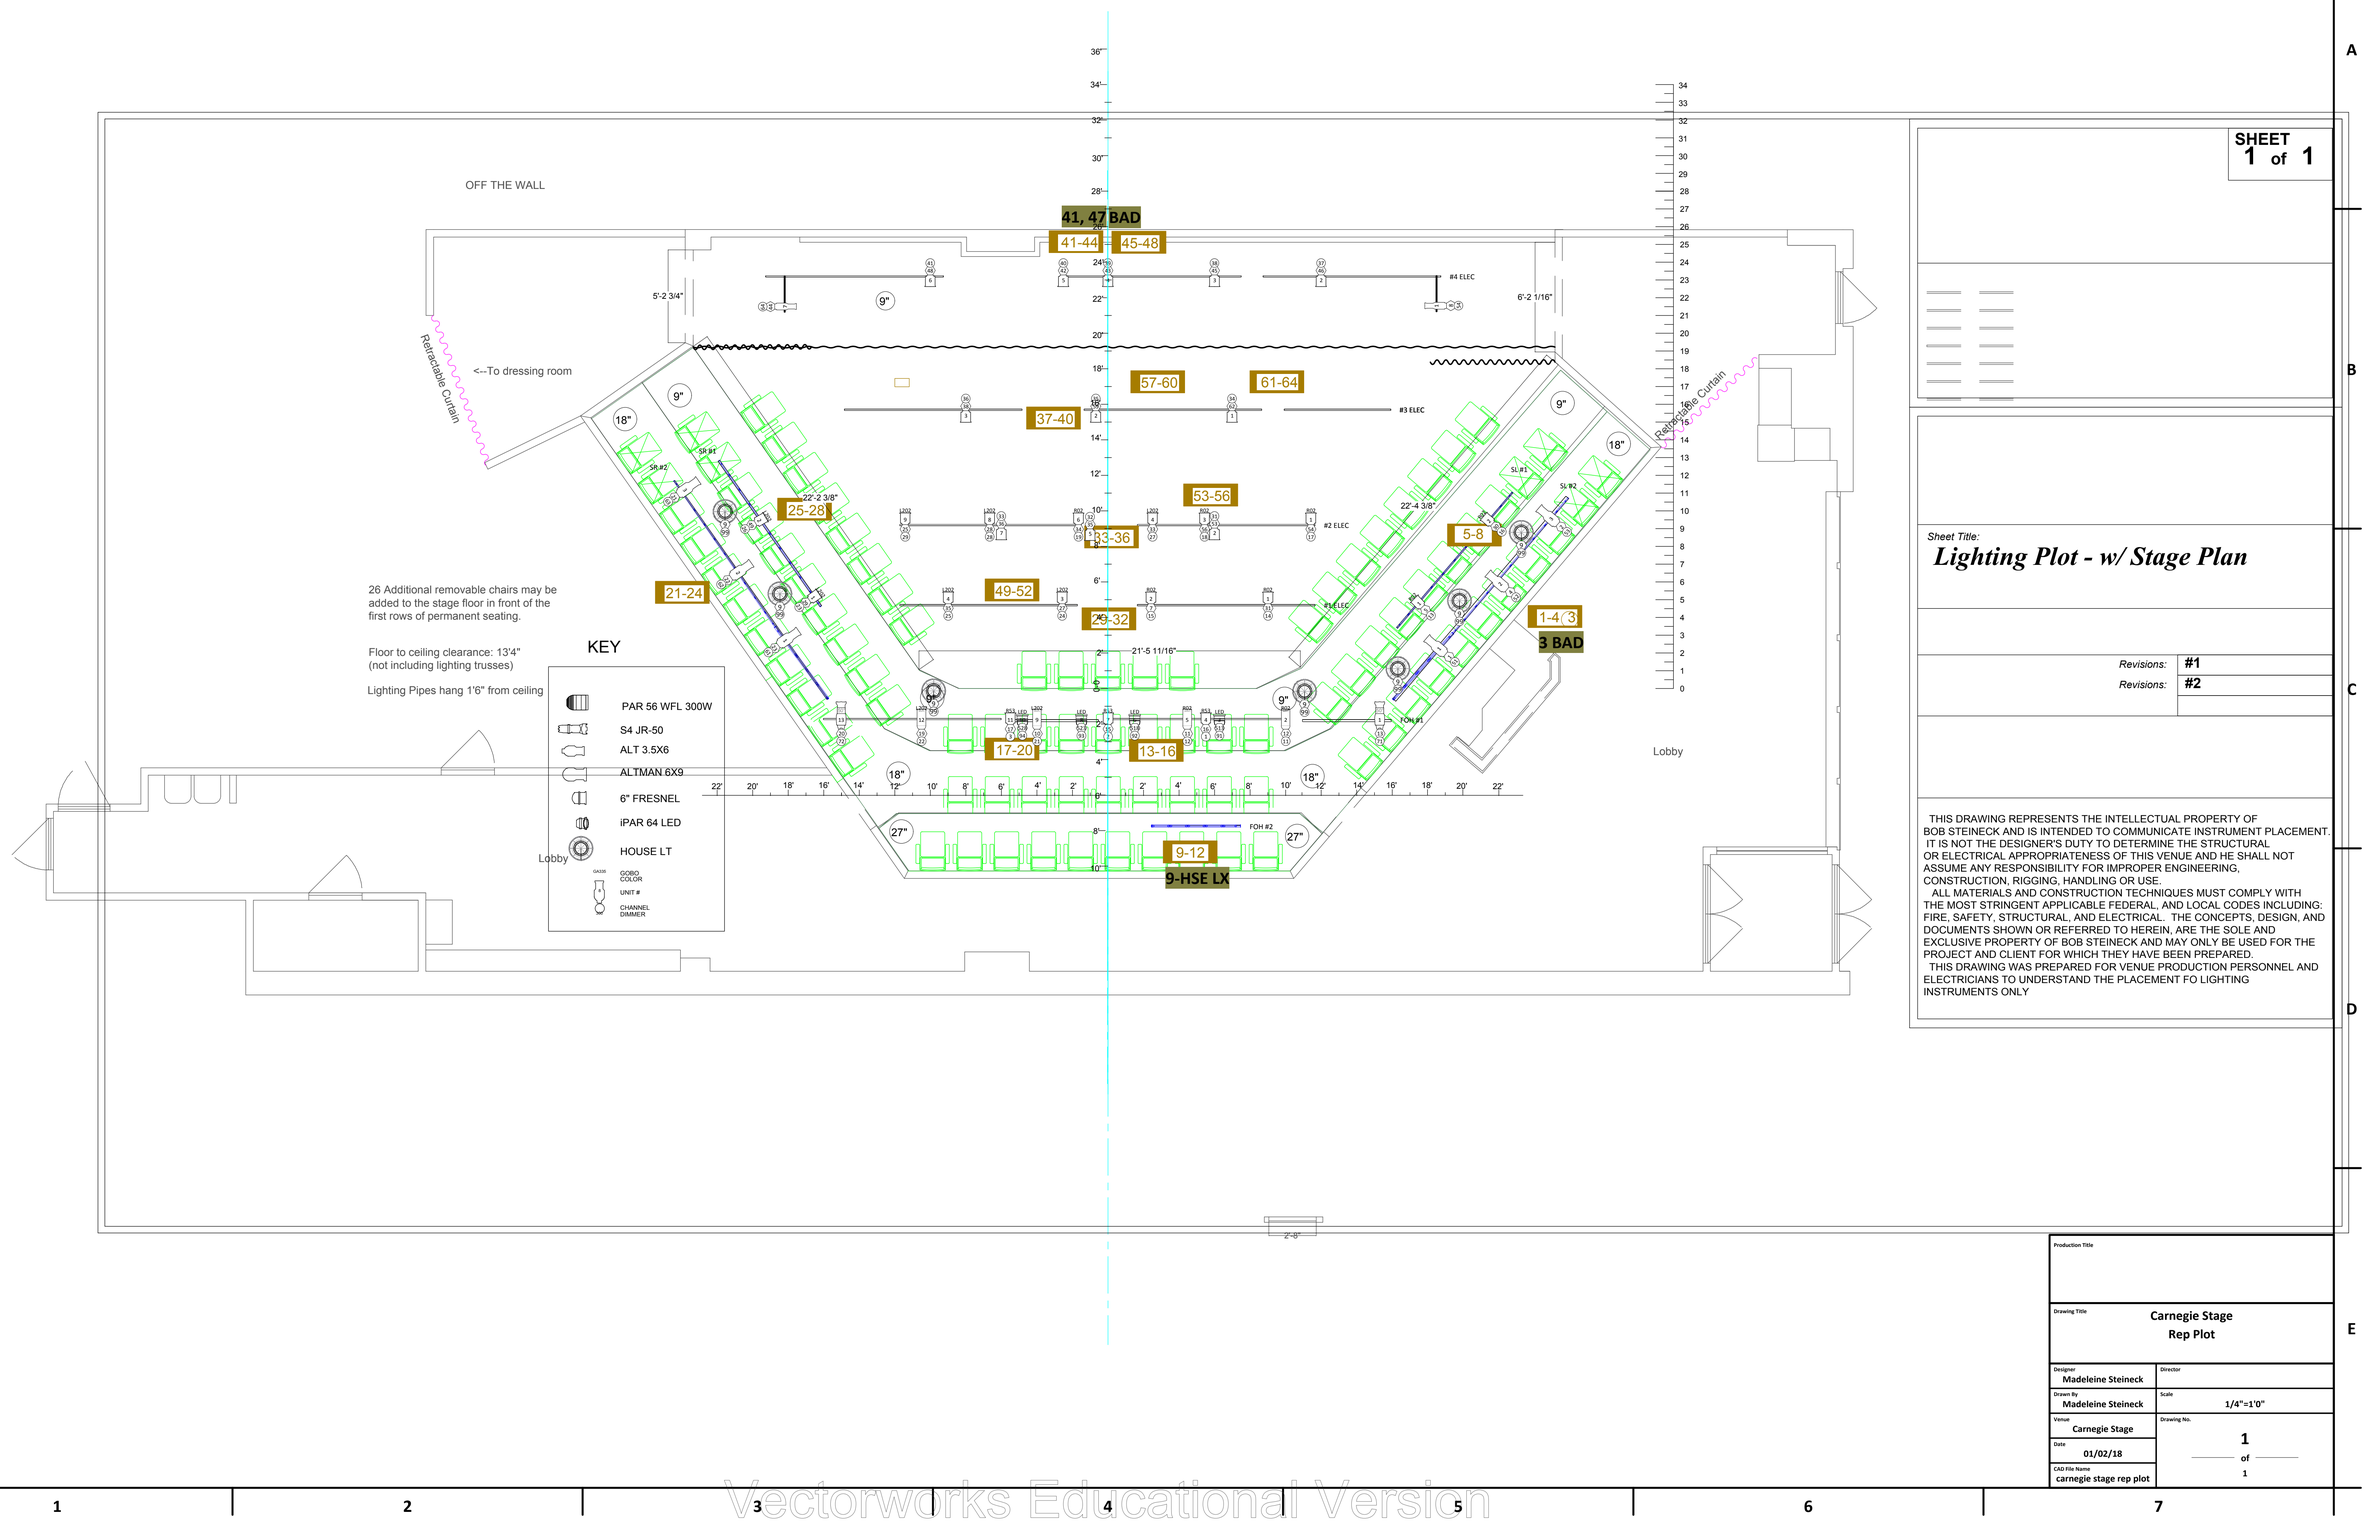

SHEET 1 of 1

Sheet Title:

Lighting Plot - w/ Stage Plan

Revisions:	#1
Revisions:	#2

THIS DRAWING REPRESENTS THE INTELLECTUAL PROPERTY OF BOB STEINECK AND IS INTENDED TO COMMUNICATE INSTRUMENT PLACEMENT. IT IS NOT THE DESIGNER'S DUTY TO DETERMINE THE STRUCTURAL OR ELECTRICAL APPROPRIATENESS OF THIS VENUE AND HE SHALL NOT ASSUME ANY RESPONSIBILITY FOR IMPROPER ENGINEERING, CONSTRUCTION, RIGGING, HANDLING OR USE.
ALL MATERIALS AND CONSTRUCTION TECHNIQUES MUST COMPLY WITH THE MOST STRINGENT APPLICABLE FEDERAL, AND LOCAL CODES INCLUDING: FIRE, SAFETY, STRUCTURAL, AND ELECTRICAL. THE CONCEPTS, DESIGN, AND DOCUMENTS SHOWN OR REFERRED TO HEREIN, ARE THE SOLE AND EXCLUSIVE PROPERTY OF BOB STEINECK AND MAY ONLY BE USED FOR THE PROJECT AND CLIENT FOR WHICH THEY HAVE BEEN PREPARED.
THIS DRAWING WAS PREPARED FOR VENUE PRODUCTION PERSONNEL AND ELECTRICIANS TO UNDERSTAND THE PLACEMENT FO LIGHTING INSTRUMENTS ONLY

Production Title	
Drawing Title	Carnegie Stage Rep Plot
Designer	Madeleine Steineck
Director	
Drawn By	Madeleine Steineck
Scale	1/4"=1'0"
Venue	Carnegie Stage
Drawing No.	1 of 1
Date	01/02/18
CAD File Name	carnegie stage rep plot

Vectorworks Educational Version